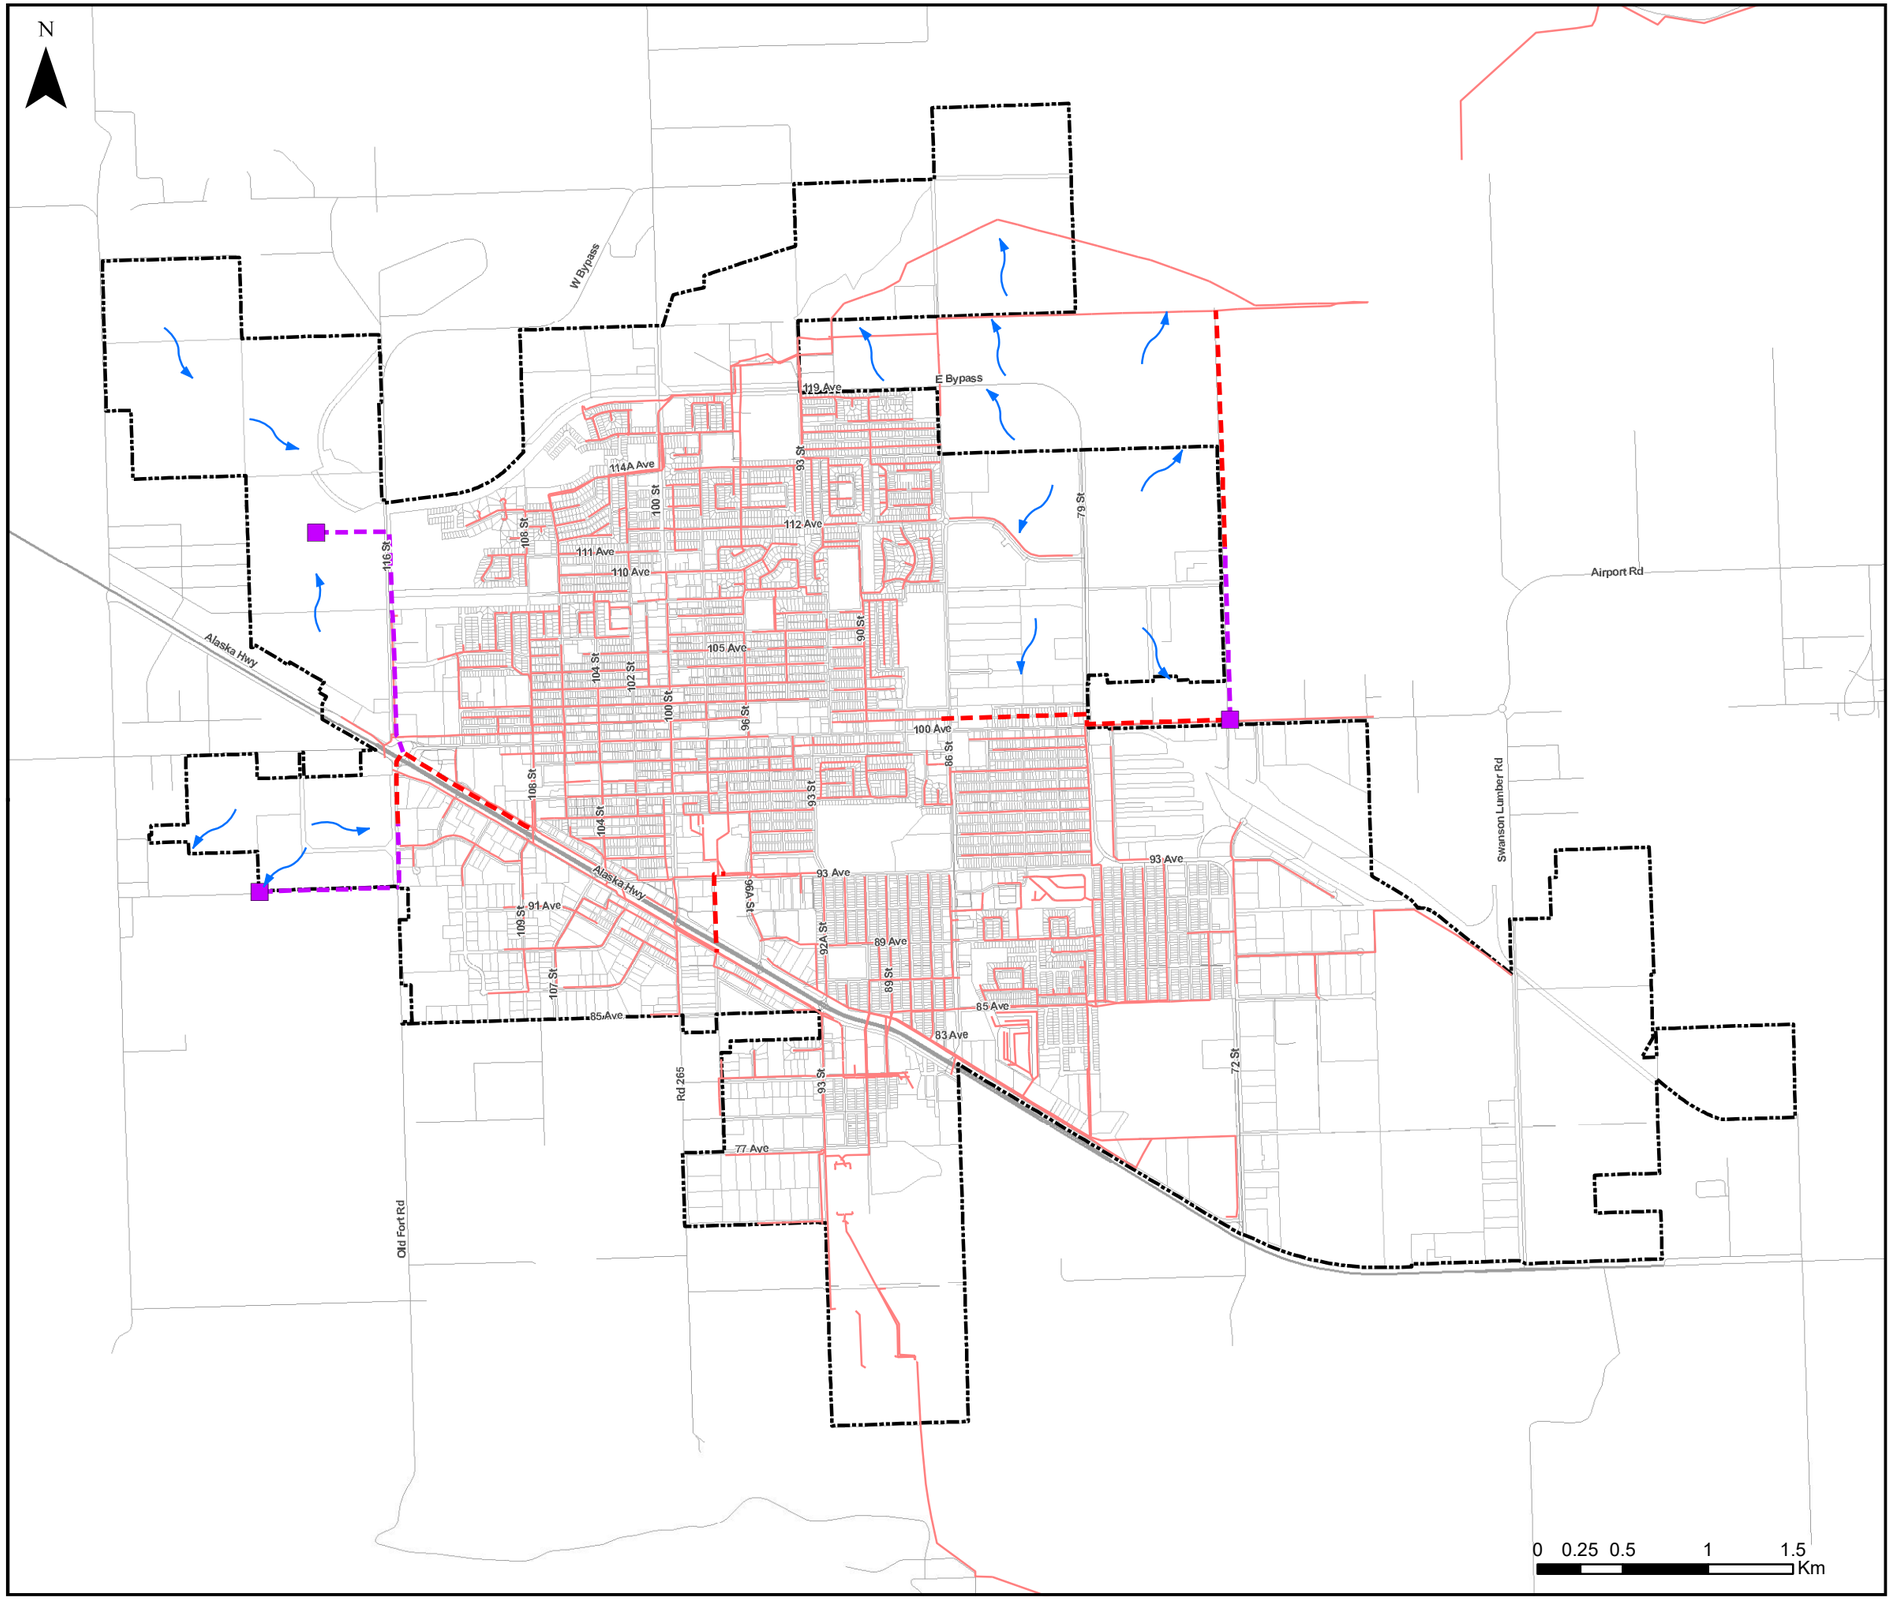

FORT ST. JOHN
The Energetic City

City of Fort St. John
Official Community Plan
Bylaw No. 2388, 2017
Sanitary Sewer Servicing

Legend

- Municipal Boundary

Future Sanitary Sewer System Infrastructure

- Future Gravity Main
- Future Pressure Main
- Future Lift Station
- Future Gravity Flow Direction (Existing Topography)

Existing Sanitary Sewer System Infrastructure

- Existing Sanitary Main

SCHEDULE G